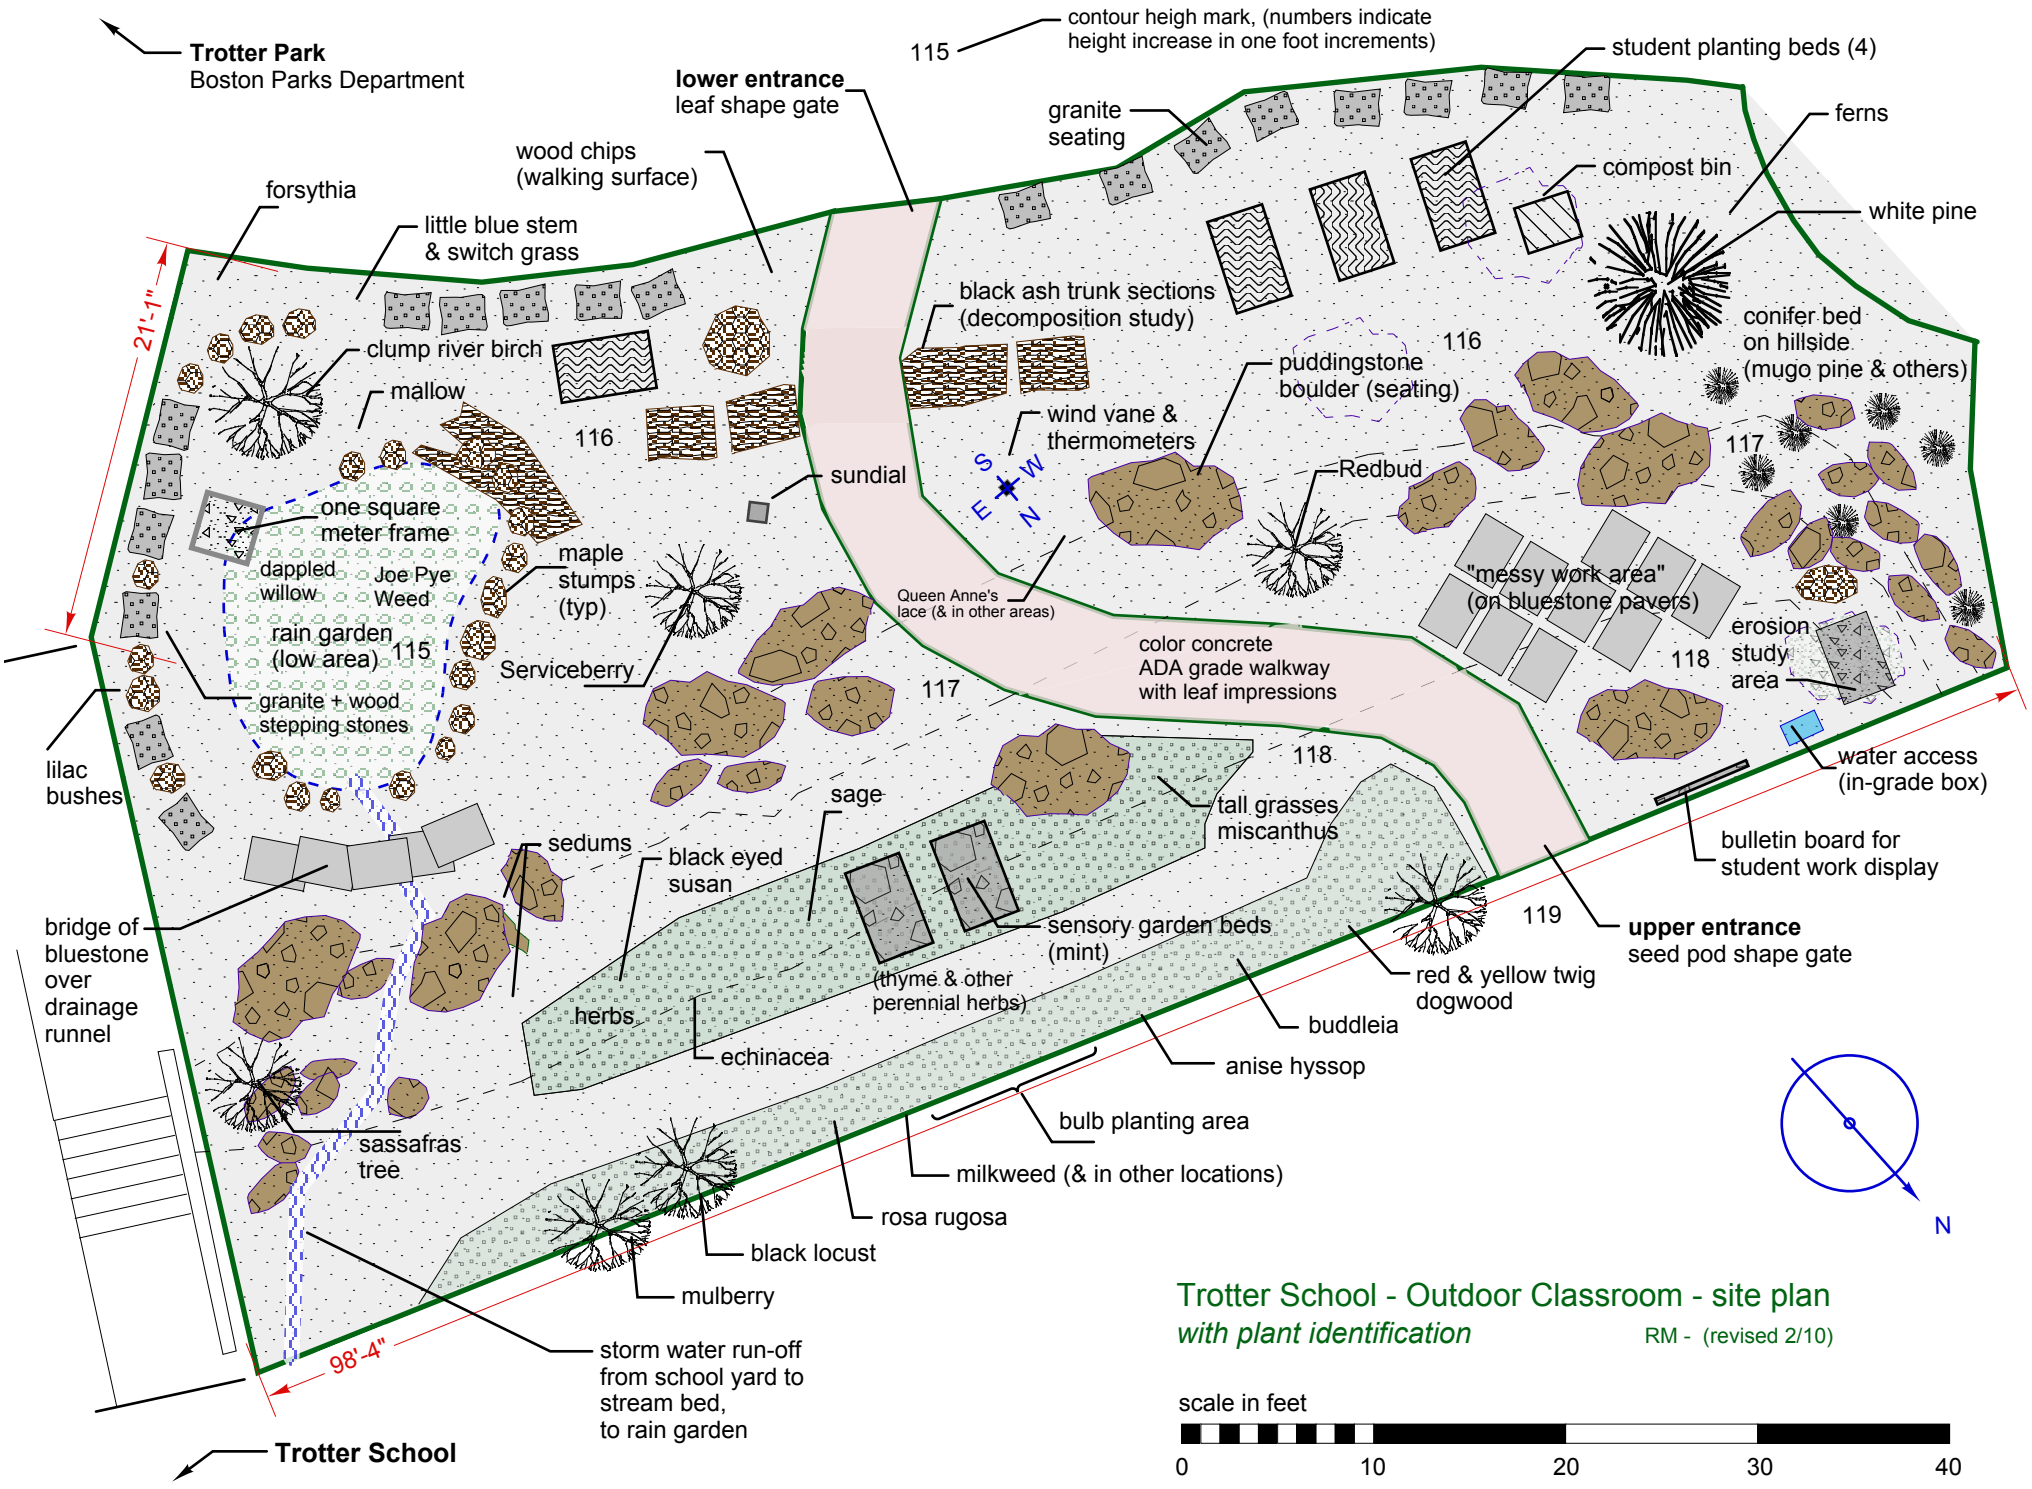
Trotter Park
Boston Parks Department
lower entrance
leaf shape gate
115
contour heigh mark, (numbers indicate height increase in one foot increments)
student planting beds (4)
granite seating
ferns
compost bin
white pine
wood chips (walking surface)
forsythia
little blue stem & switch grass
black ash trunk sections (decomposition study)
conifer bed on hillside (mugo pine & others)
clump river birch
mallow
116
puddingstone boulder (seating)
wind vane & thermometers
sundial
Redbud
117
one square meter frame
dappled willow
Joe Pye Weed
maple stumps (typ)
rain garden (low area)
115
Serviceberry
Queen Anne's lace (& in other areas)
"messy work area" (on bluestone pavers)
color concrete ADA grade walkway with leaf impressions
erosion study area
118
granite + wood stepping stones
lilac bushes
water access (in-grade box)
sage
tall grasses miscanthus
sedums
black eyed susan
bulletin board for student work display
bridge of bluestone over drainage runnel
sensory garden beds (mint)
(thyme & other perennial herbs)
119
upper entrance
seed pod shape gate
red & yellow twig dogwood
herbs
buddleia
echinacea
anise hyssop
sassafras tree
bulb planting area
milkweed (& in other locations)
rosa rugosa
black locust
mulberry
storm water run-off from school yard to stream bed, to rain garden
21'-1"
98'-4"
Trotter School
N
Trotter School - Outdoor Classroom - site plan
with plant identification
RM - (revised 2/10)
scale in feet
0
10
20
30
40